



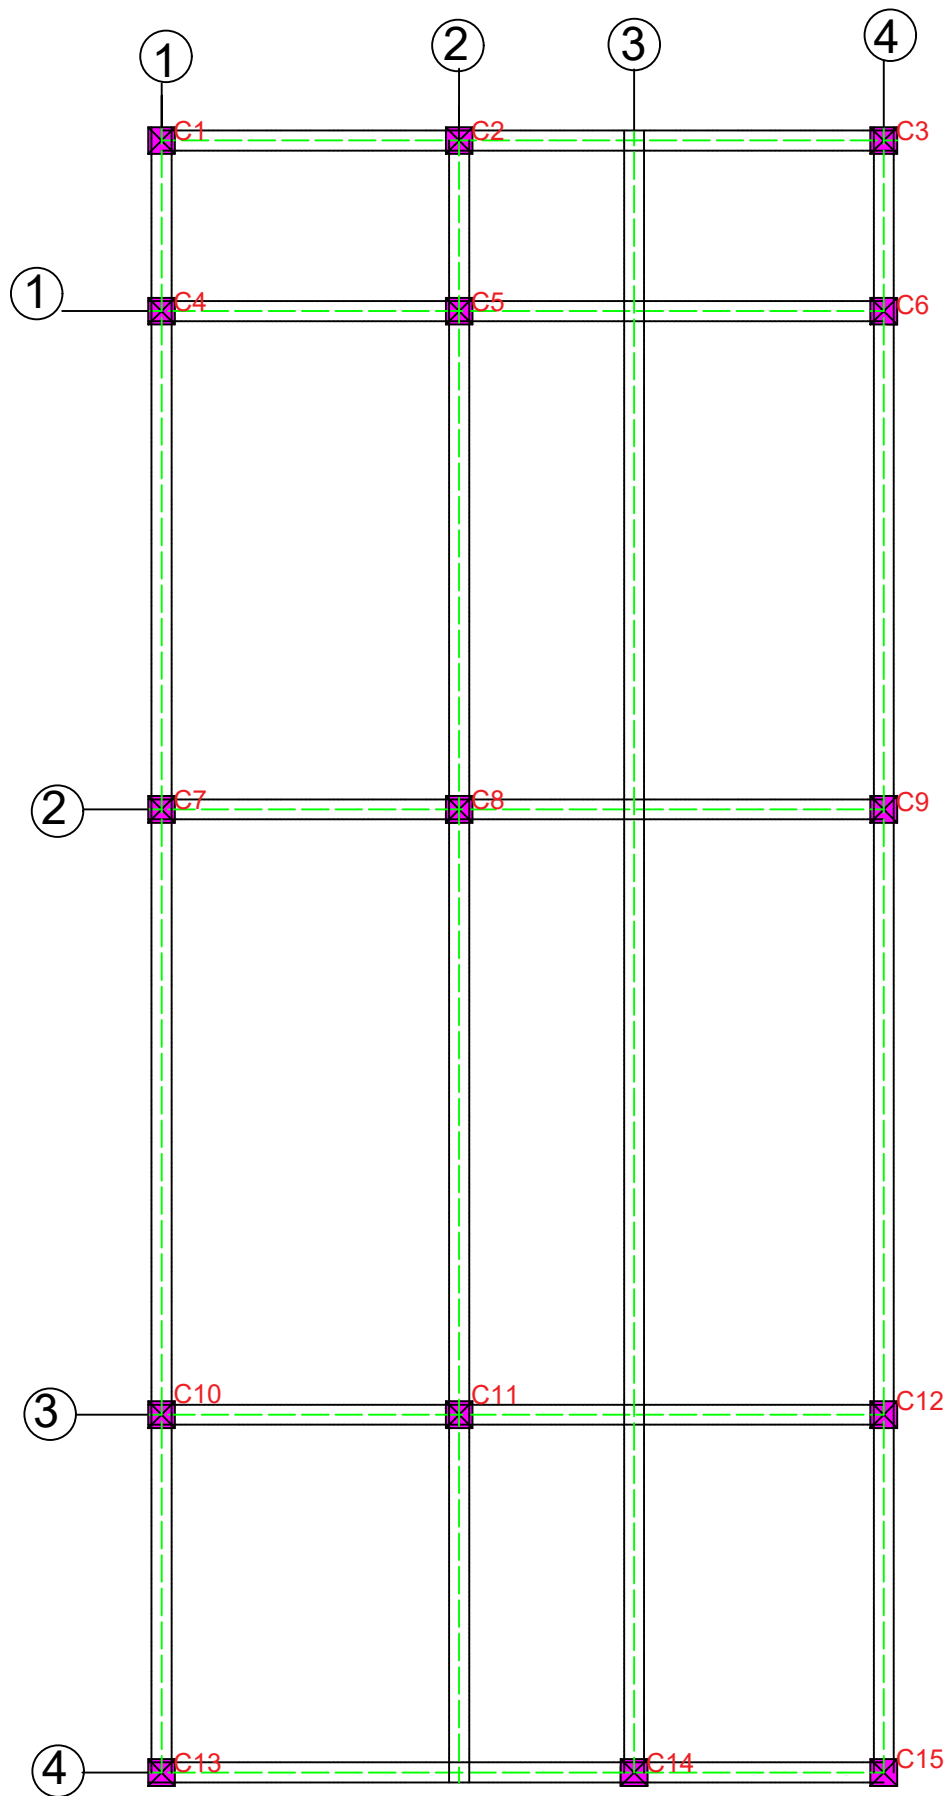


CENTER LINE PLAN

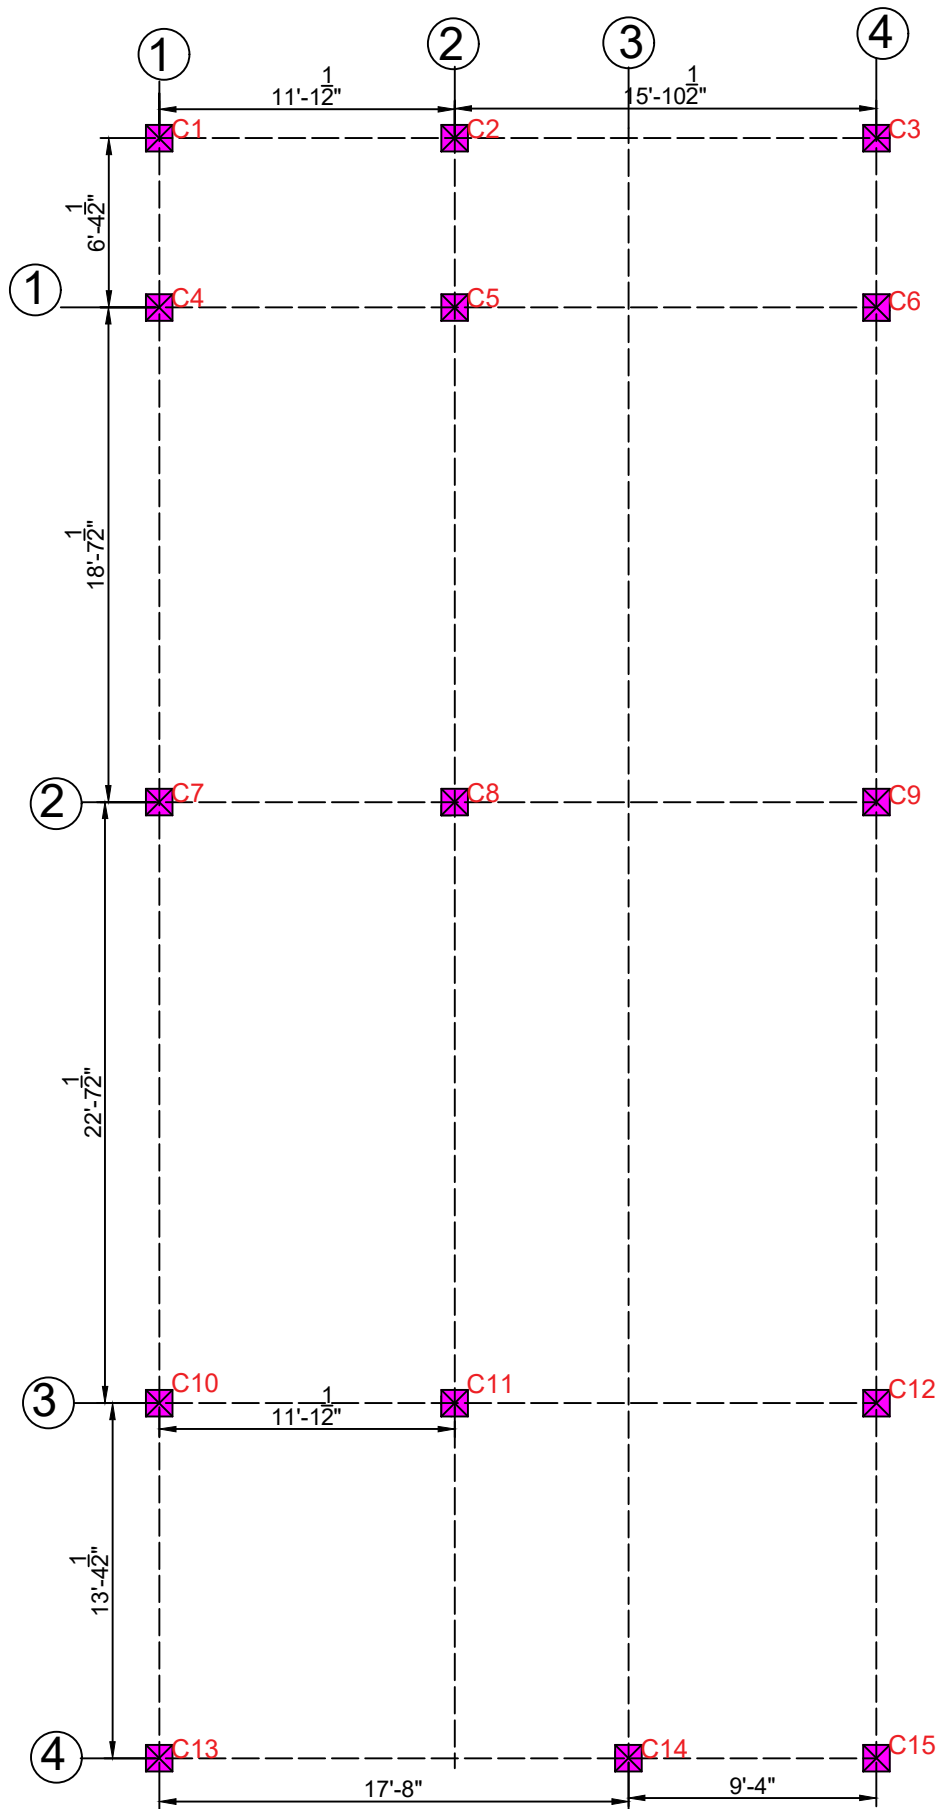


COLUMN LAYOUT PLAN

<u>COLUMN SCHEDULE (PRELIMINARY)</u>	
COLUMN NO.	SIZE (INCHES)
C1 - C15	12" X 12" (300 X 300 MM)


<u>DOOR WINDOW SCHEDULE</u>			
D	3'-3"x 8'	W	5'X5'
D1	3'-0"x 8'	W1	4'X4'
D2	2'-6"x6'	W2	3'X3'
		V	2'X2'

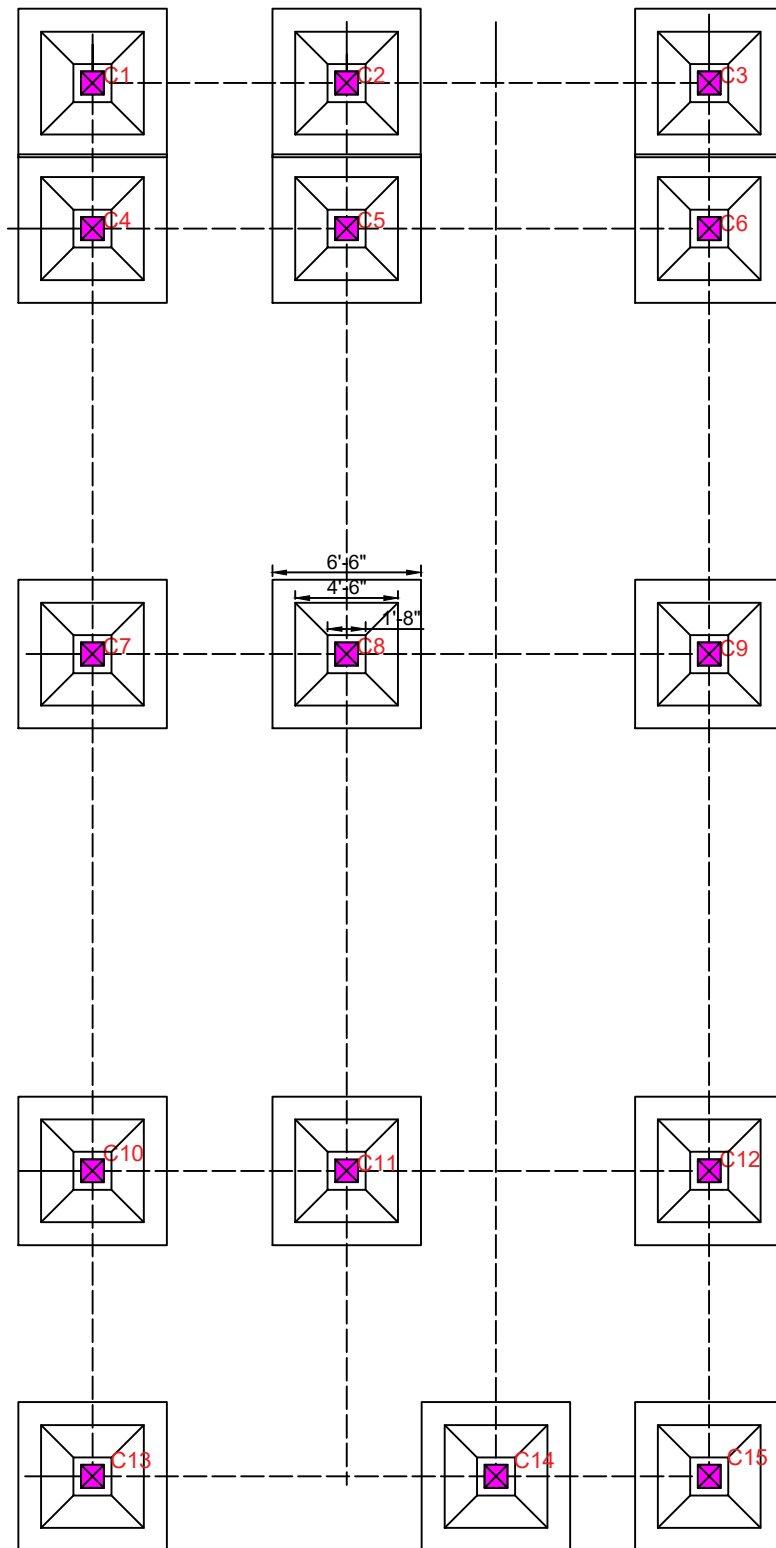


FOOTING LAYOUT PLAN

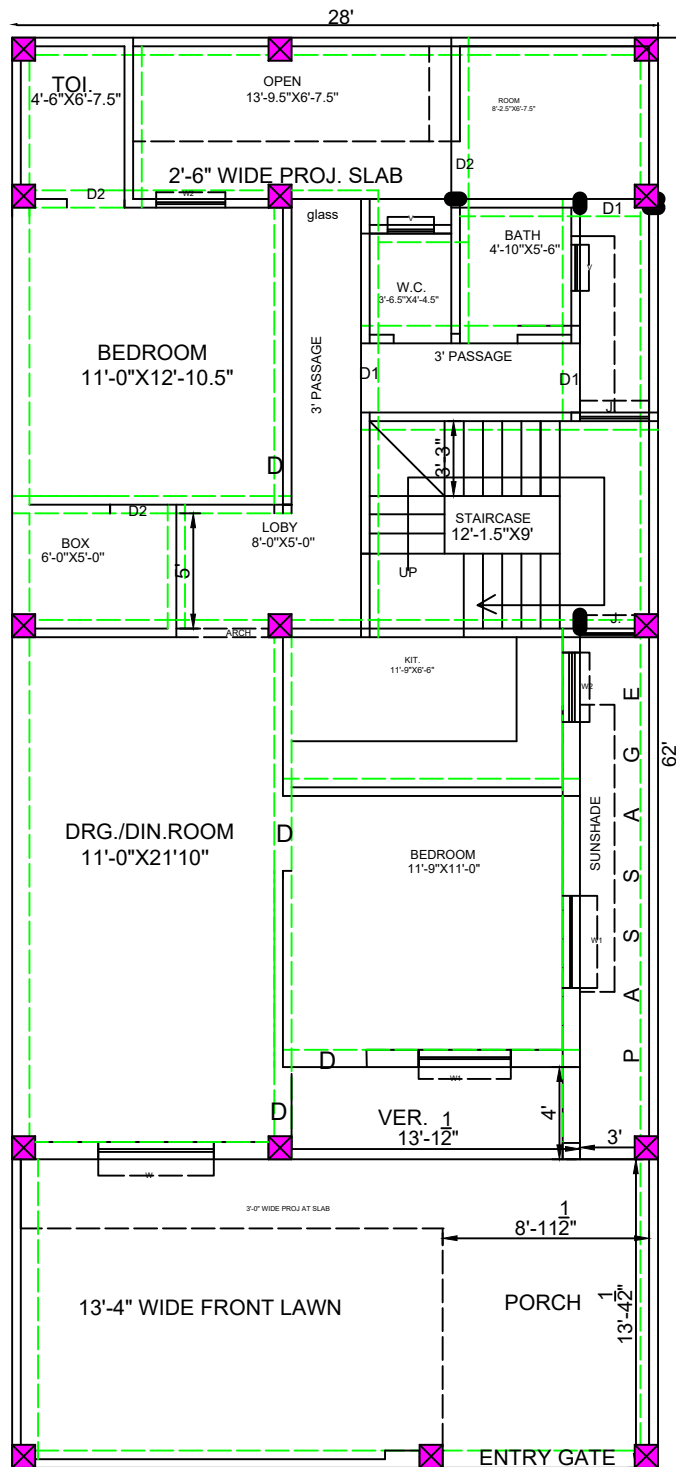


PLINTH BEAM PLAN

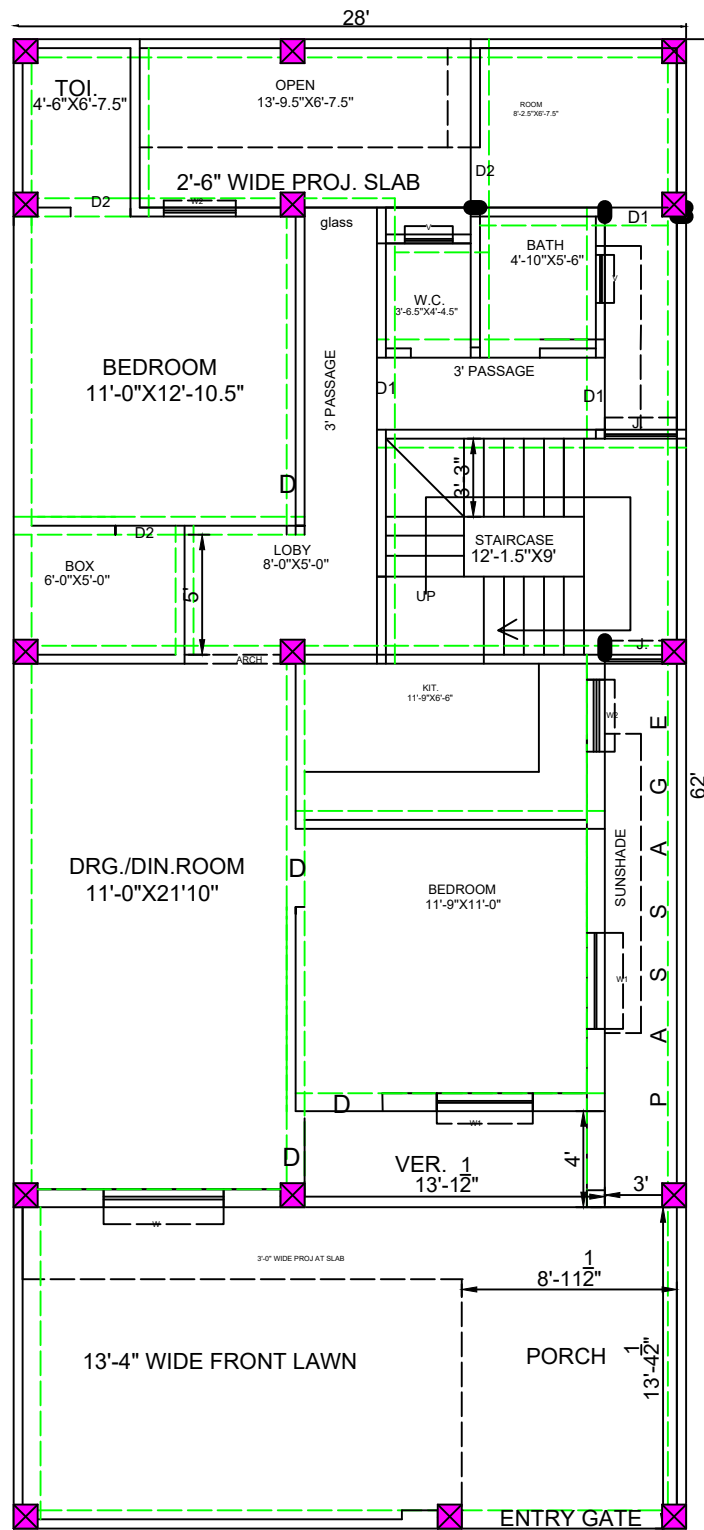

ROOF SLAB BEAM PLAN

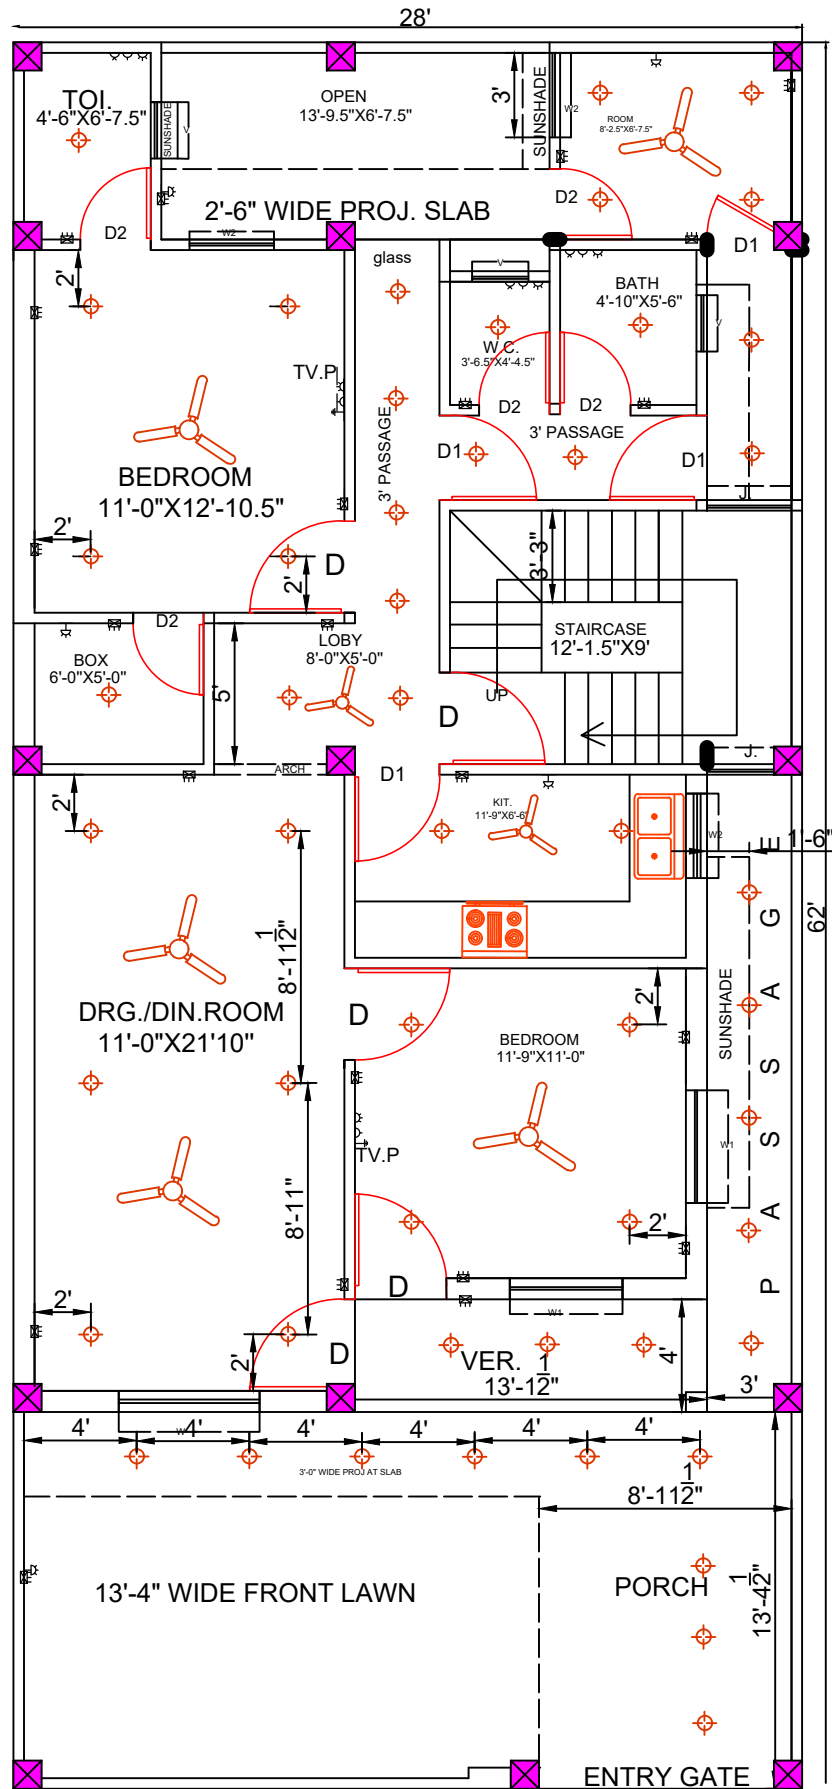

GROUND FLOOR ELECTRICAL PLAN

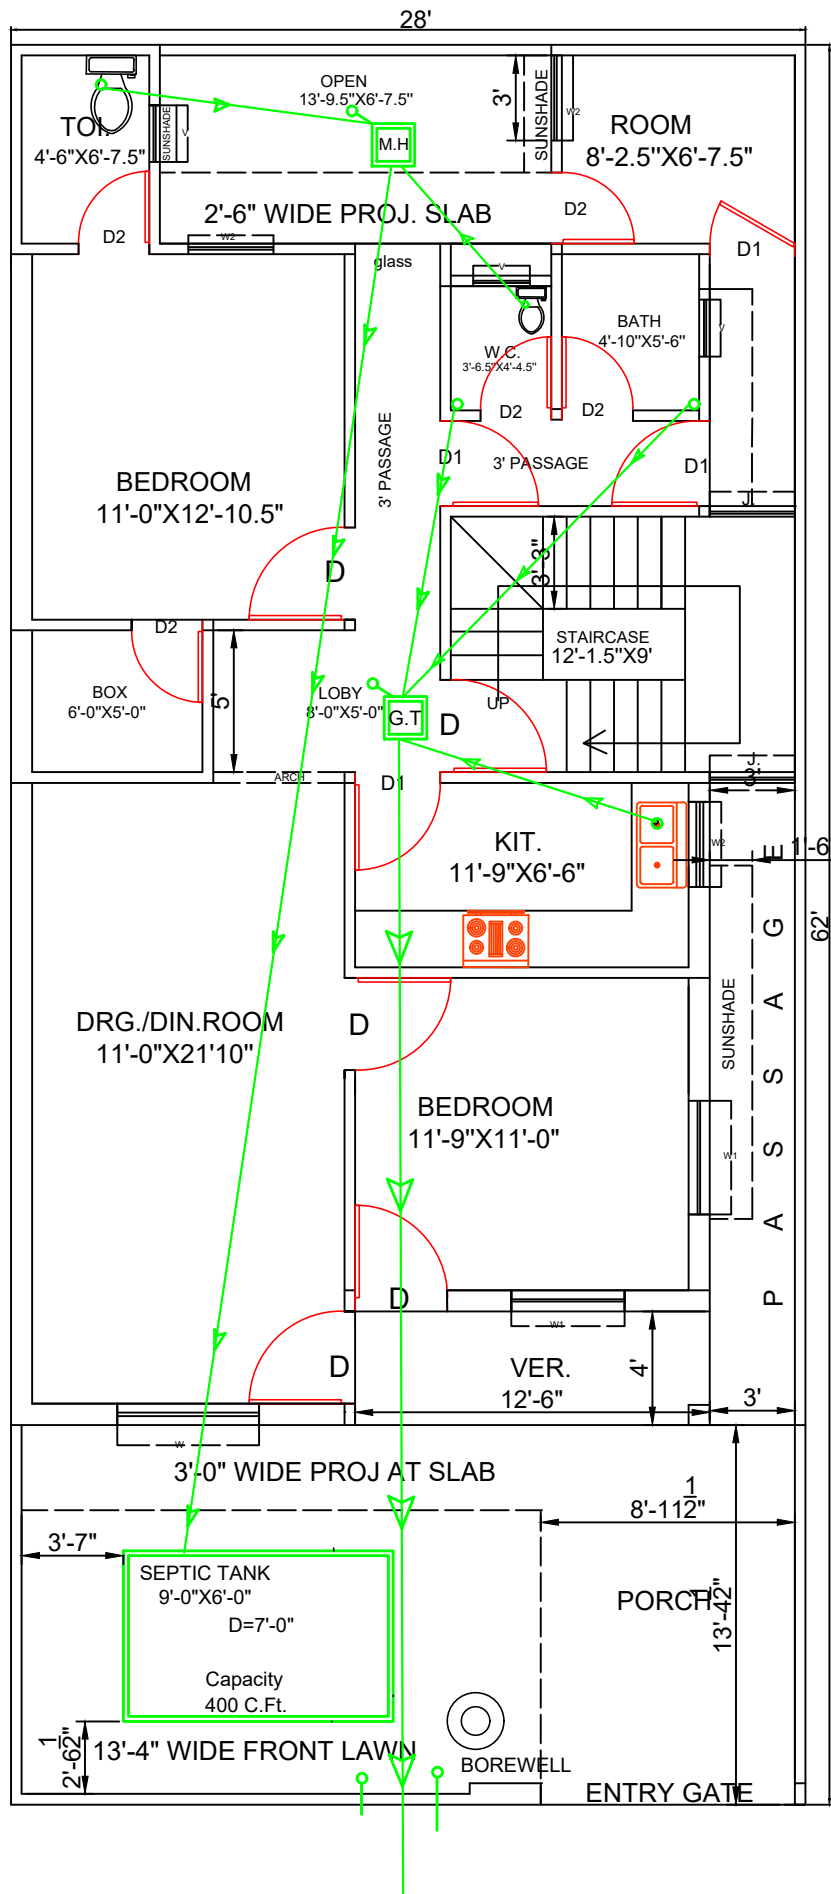

GROUND FLOOR PLUMBING PLAN